


Name of work: Improvements to roads & drains at Sahakaraagoda
 N.C. & D. Blocks in ward no. 8, Kodigehalli sub-division.

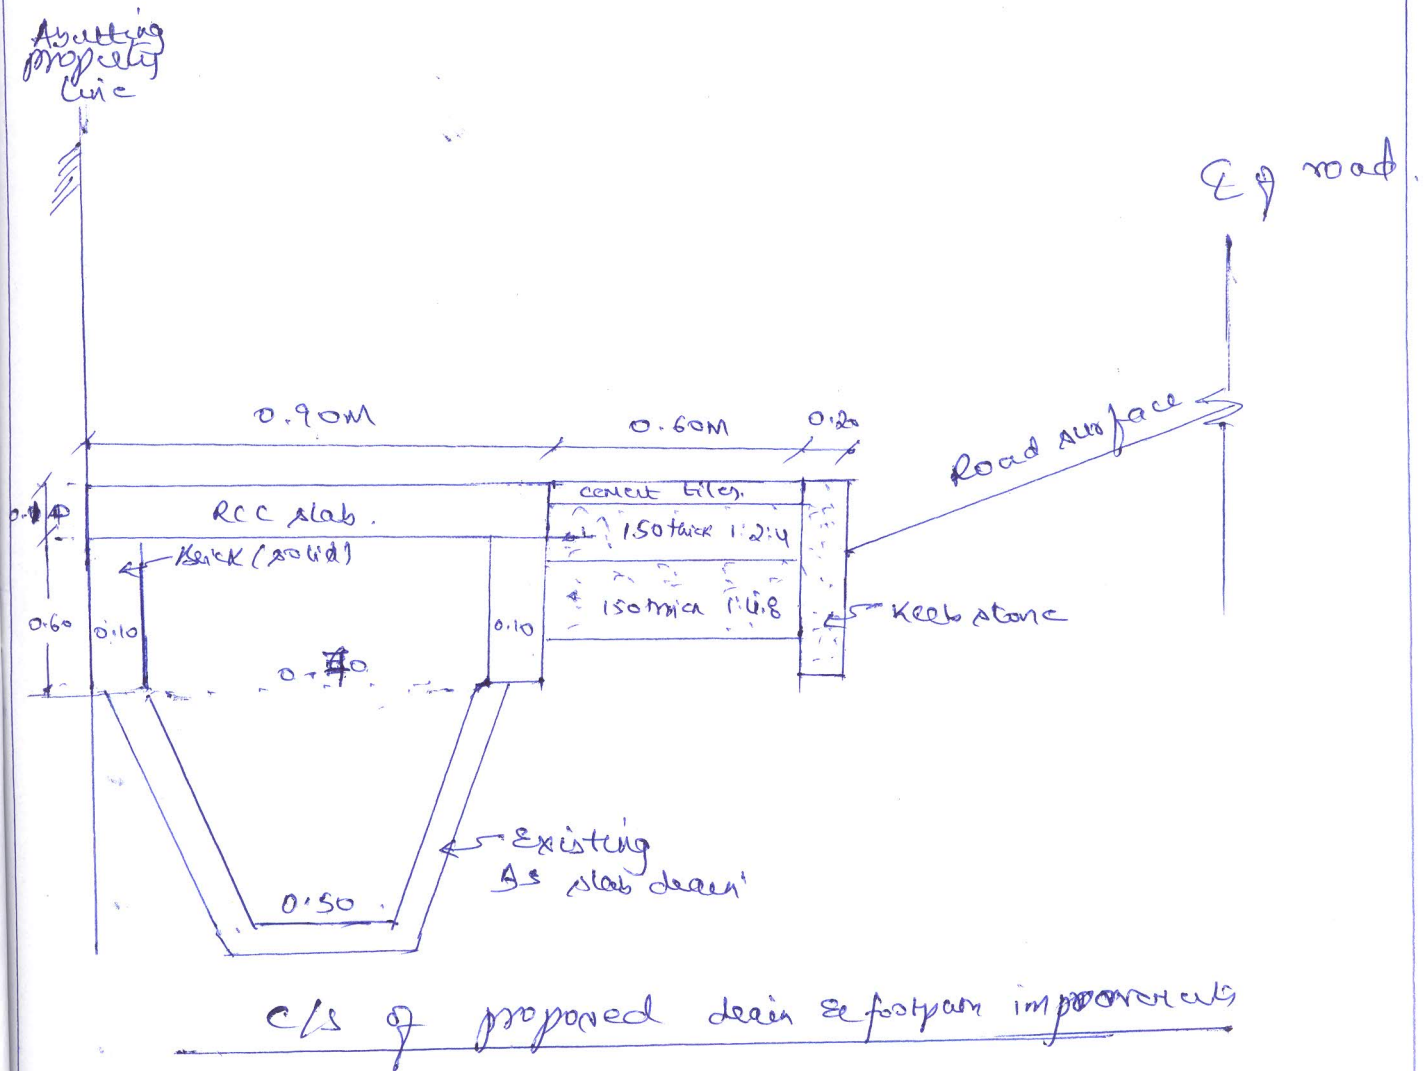

9/10/22

By

Assistant Executive Engineer
 Kodigehalli Sub Division,
 Yelahanka Zone, B.B.M.P.
 Bangalore.